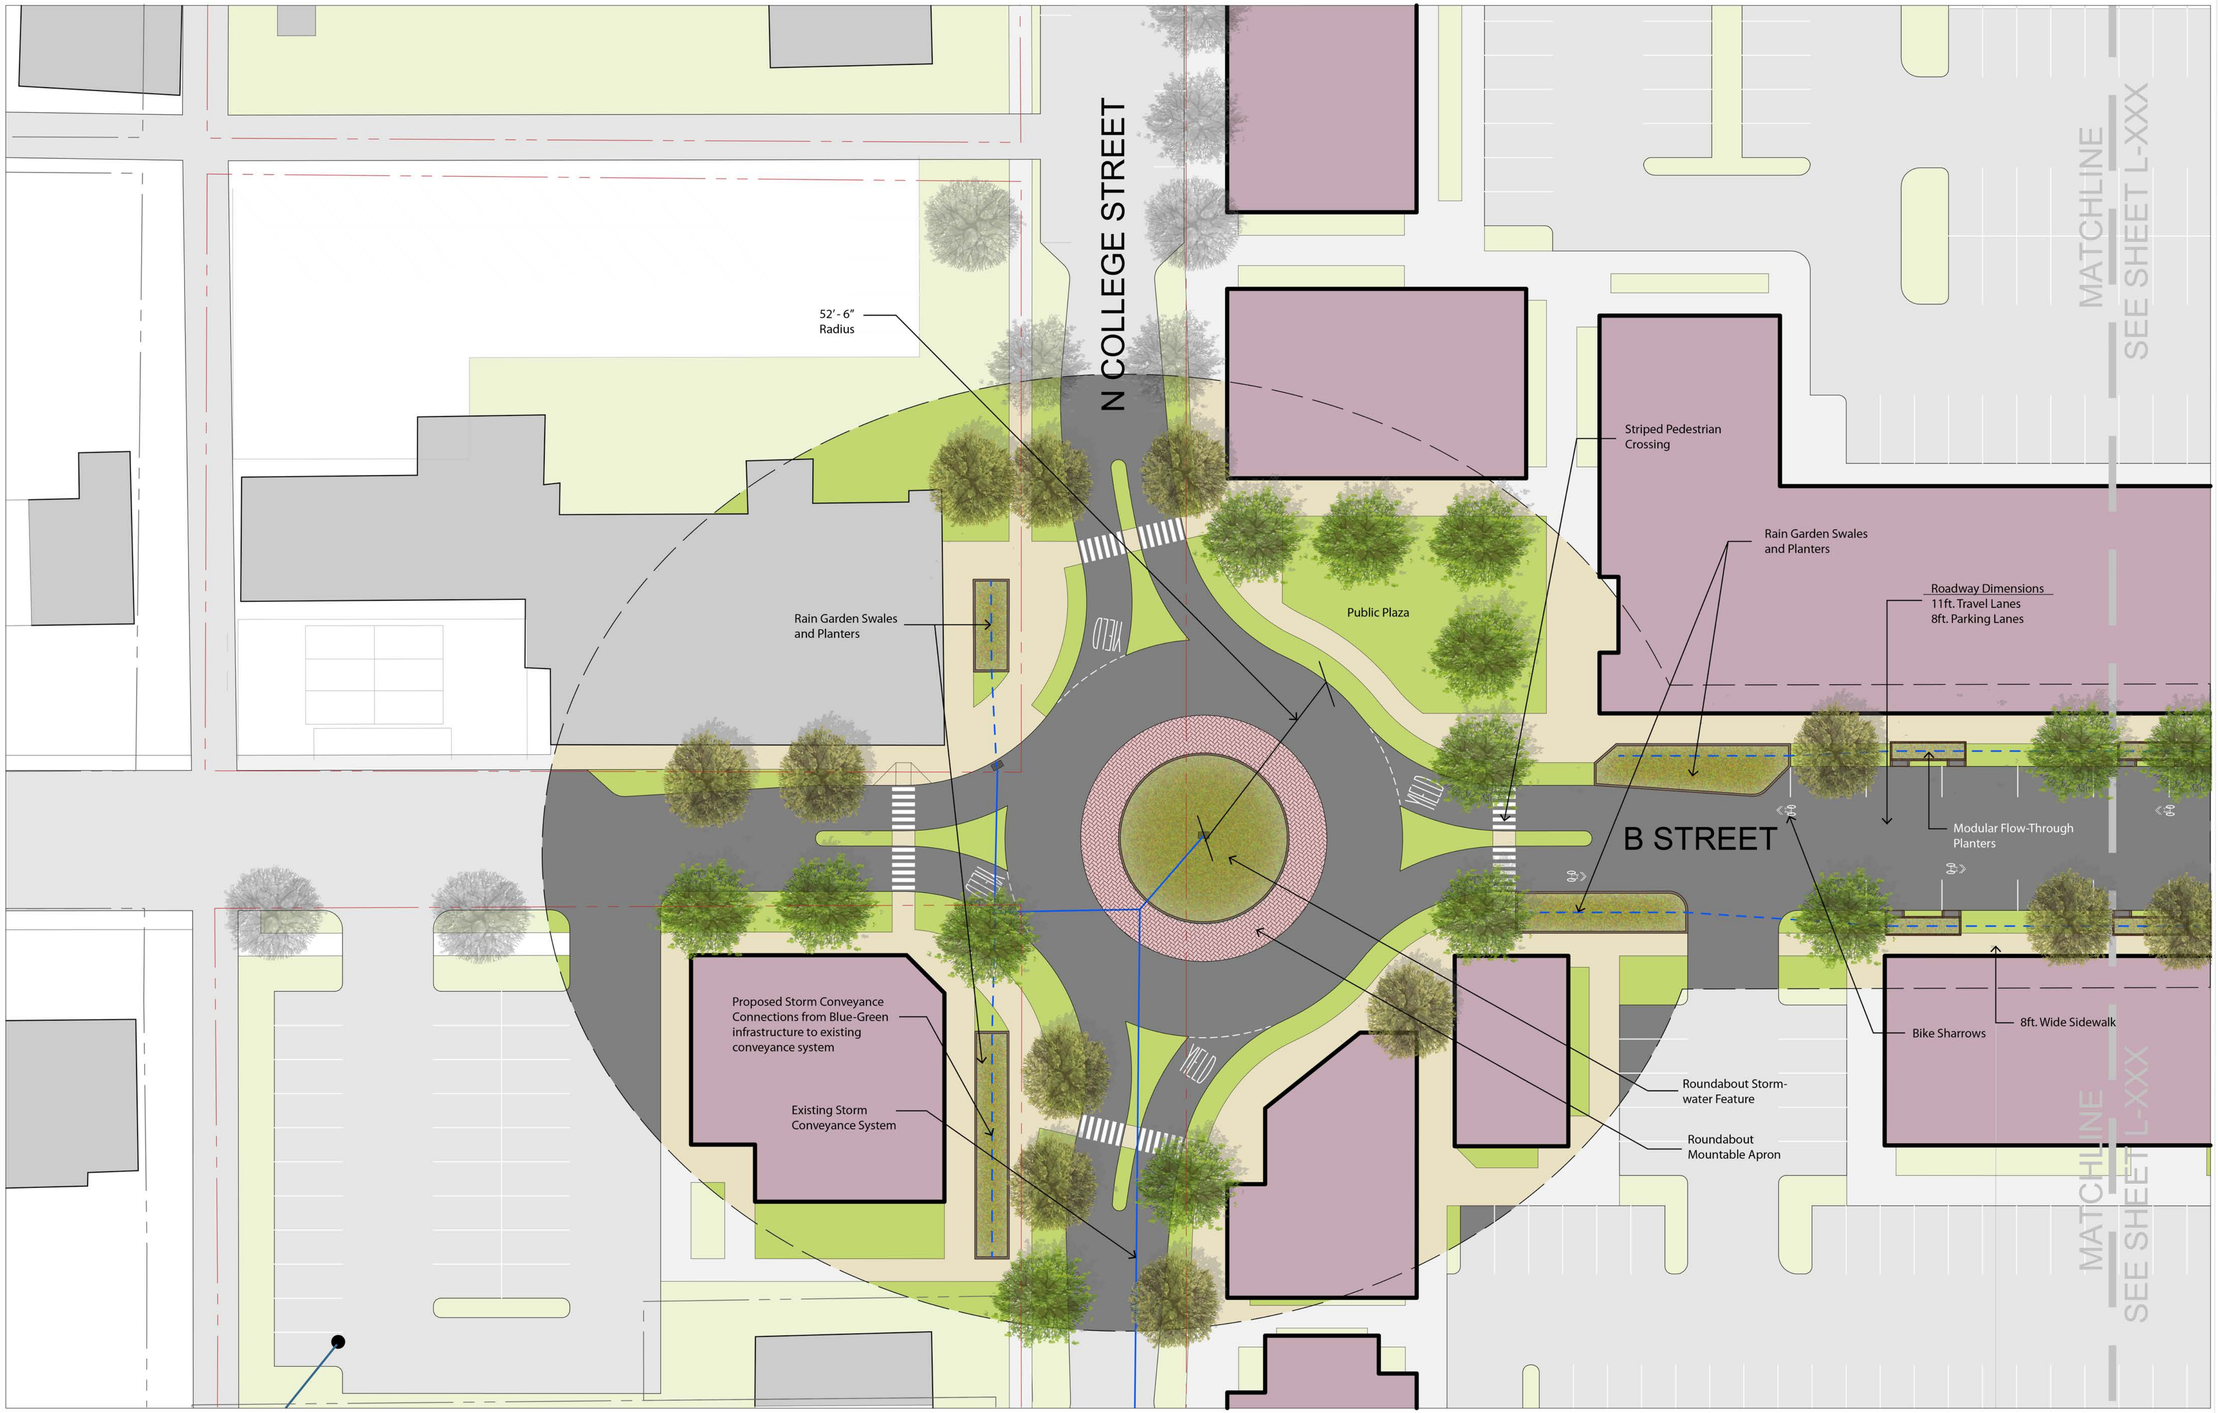

Scale: 1"=20'-0"

0 10 20 40 80

NORTH

PROJECT TITLE:

Carlisle EPA Brownfields
Area-Wide Plan

PROJECT ADDRESS:

Carlisle, PA 17013

CLIENT:

Carlisle Borough
53 W South Street
Carlisle, PA 17013

LANDSCAPE ARCHITECT:

Stromberg/Garrigan & Associates
Suite 300
102 E. Main Street
Somerset, PA. 15501
(814) 443-1073

STAMP:

REVISIONS:

DATE	REMARKS

DRAWN BY: MS

CHECKED BY: TS

JOB #: 13014

DATE: 05/12/2014

SCALE: AS SHOWN

SHEET TITLE:

Task 5 Street Improvements
Alt. B - Roundabout

L-101

PROJECT TITLE:

Carlisle EPA Brownfields Area-Wide Plan

PROJECT ADDRESS:

Carlisle, PA 17013

CLIENT:

Carlisle Borough
53 W South Street
Carlisle, PA 17013

LANDSCAPE ARCHITECT:

Stromberg/Garrigan & Associates
Suite 300
102 E. Main Street
Somerset, PA. 15501
(814) 443-1073

STAMP:

REVISIONS:

DATE	REMARKS

DRAWN BY: MS
CHECKED BY: TS
JOB #: 13014
DATE: 05/12/2014
SCALE: AS SHOWN

SHEET TITLE:

Task 5 Street Improvements

L-102

Scale: 1"=20'-0"

0 10 20 40 80

NORTH

PROJECT TITLE:

Carlisle EPA Brownfields
Area-Wide Plan

PROJECT ADDRESS:

Carlisle, PA 17013

CLIENT:

Carlisle Borough
53 W South Street
Carlisle, PA 17013

LANDSCAPE ARCHITECT:

Stromberg/Garrigan & Associates
Suite 300
102 E. Main Street
Somerset, PA. 15501
(814) 443-1073

STAMP:

REVISIONS:

DATE	REMARKS

DRAWN BY: MS

CHECKED BY: TS

JOB #: 13014

DATE: 05/12/2014

SCALE: AS SHOWN

SHEET TITLE:

Task 5 Street Improvements

L-103

Scale: 1"=20'-0"

0 10 20 40 80

NORTH

PROJECT TITLE:
Carlisle EPA Brownfields Area-Wide Plan

PROJECT ADDRESS:
Carlisle, PA 17013

CLIENT:
Carlisle Borough
53 W South Street
Carlisle, PA 17013

LANDSCAPE ARCHITECT:
Stromberg/Garrigan & Associates
Suite 300
102 E. Main Street
Somerset, PA. 15501
(814) 443-1073

STAMP:

REVISIONS:

DATE	REMARKS

DRAWN BY: MS
CHECKED BY: TS
JOB #: 13014
DATE: 05/12/2014
SCALE: AS SHOWN

SHEET TITLE:
Task 5 Street Improvements
Alt. C - Mini-roundabout

L-104

Scale: 1"=20'-0"

0 10 20 40 80

NORTH

PROJECT TITLE:
Carlisle EPA Brownfields Area-Wide Plan

PROJECT ADDRESS:
Carlisle, PA 17013

CLIENT:
Carlisle Borough
53 W South Street
Carlisle, PA 17013

LANDSCAPE ARCHITECT:
Stromberg/Garrigan & Associates
Suite 300
102 E. Main Street
Somerset, PA. 15501
(814) 443-1073

STAMP:

REVISIONS:

DATE	REMARKS

DRAWN BY: MS
CHECKED BY: TS
JOB #: 13014
DATE: 05/12/2014
SCALE: AS SHOWN

SHEET TITLE:
Task 5 Street Improvements

L-105

Scale: 1"=20'-0"

0 10 20 40 80

NORTH

PROJECT TITLE:
Carlisle EPA Brownfields Area-Wide Plan

PROJECT ADDRESS:
Carlisle, PA 17013

CLIENT:
Carlisle Borough
53 W South Street
Carlisle, PA 17013

LANDSCAPE ARCHITECT:
Stromberg/Garrigan & Associates
Suite 300
102 E. Main Street
Somerset, PA. 15501
(814) 443-1073

STAMP:

REVISIONS:

DATE	REMARKS

DRAWN BY: MS
CHECKED BY: TS
JOB #: 13014
DATE: 05/12/2014
SCALE: AS SHOWN

SHEET TITLE:
Task 5 Street Improvements

L-106

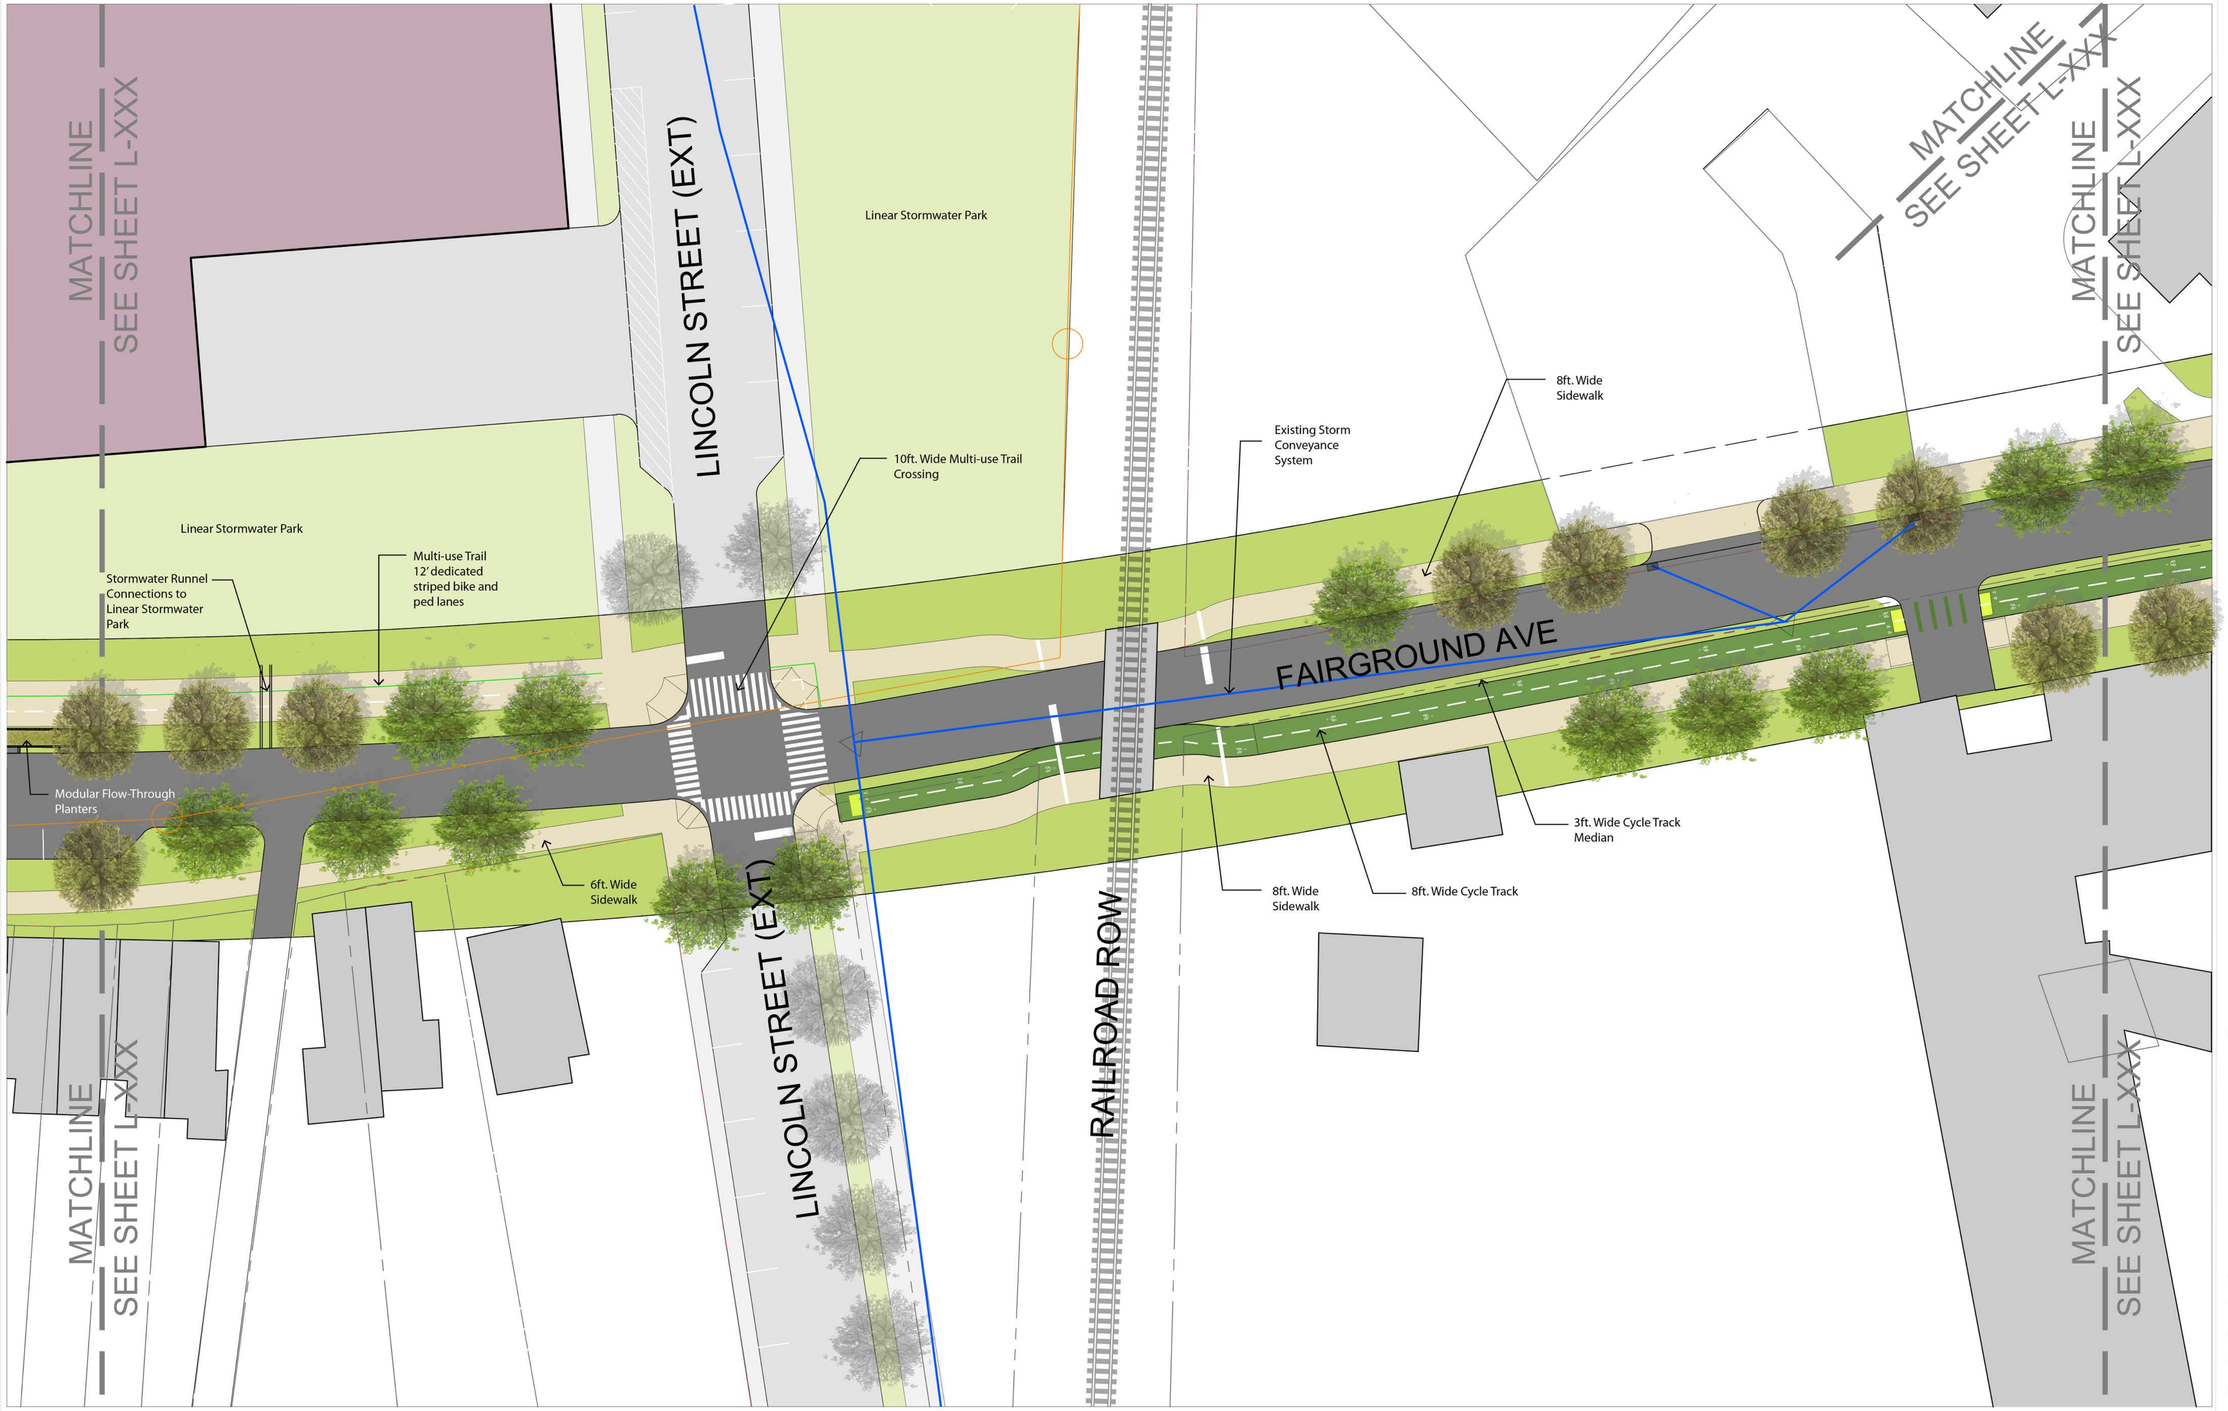

Scale: 1"=20'-0"

0 10 20 40 80

NORTH

PROJECT TITLE:

Carlisle EPA Brownfields Area-Wide Plan

PROJECT ADDRESS:

Carlisle, PA 17013

CLIENT:

Carlisle Borough
53 W South Street
Carlisle, PA 17013

LANDSCAPE ARCHITECT:

Stromberg/Garrigan & Associates
Suite 300
102 E. Main Street
Somerset, PA. 15501
(814) 443-1073

STAMP:

REVISIONS:

DATE	REMARKS

DRAWN BY: MS

CHECKED BY: TS

JOB #: 13014

DATE: 05/12/2014

SCALE: AS SHOWN

SHEET TITLE:

Task 5 Street Improvements

L-107

Scale: 1"=20'-0"

0 10 20 40 80

NORTH

PROJECT TITLE:

Carlisle EPA Brownfields Area-Wide Plan

PROJECT ADDRESS:

Carlisle, PA 17013

CLIENT:

Carlisle Borough
53 W South Street
Carlisle, PA 17013

LANDSCAPE ARCHITECT:

Stromberg/Garrigan & Associates
Suite 300
102 E. Main Street
Somerset, PA. 15501
(814) 443-1073

STAMP:

REVISIONS:

DATE	REMARKS

DRAWN BY: LY

CHECKED BY: SG

JOB #: 13014

DATE: 05/12/2014

SCALE: AS SHOWN

SHEET TITLE:

Task 5 Street Improvements Roundabout

L-108

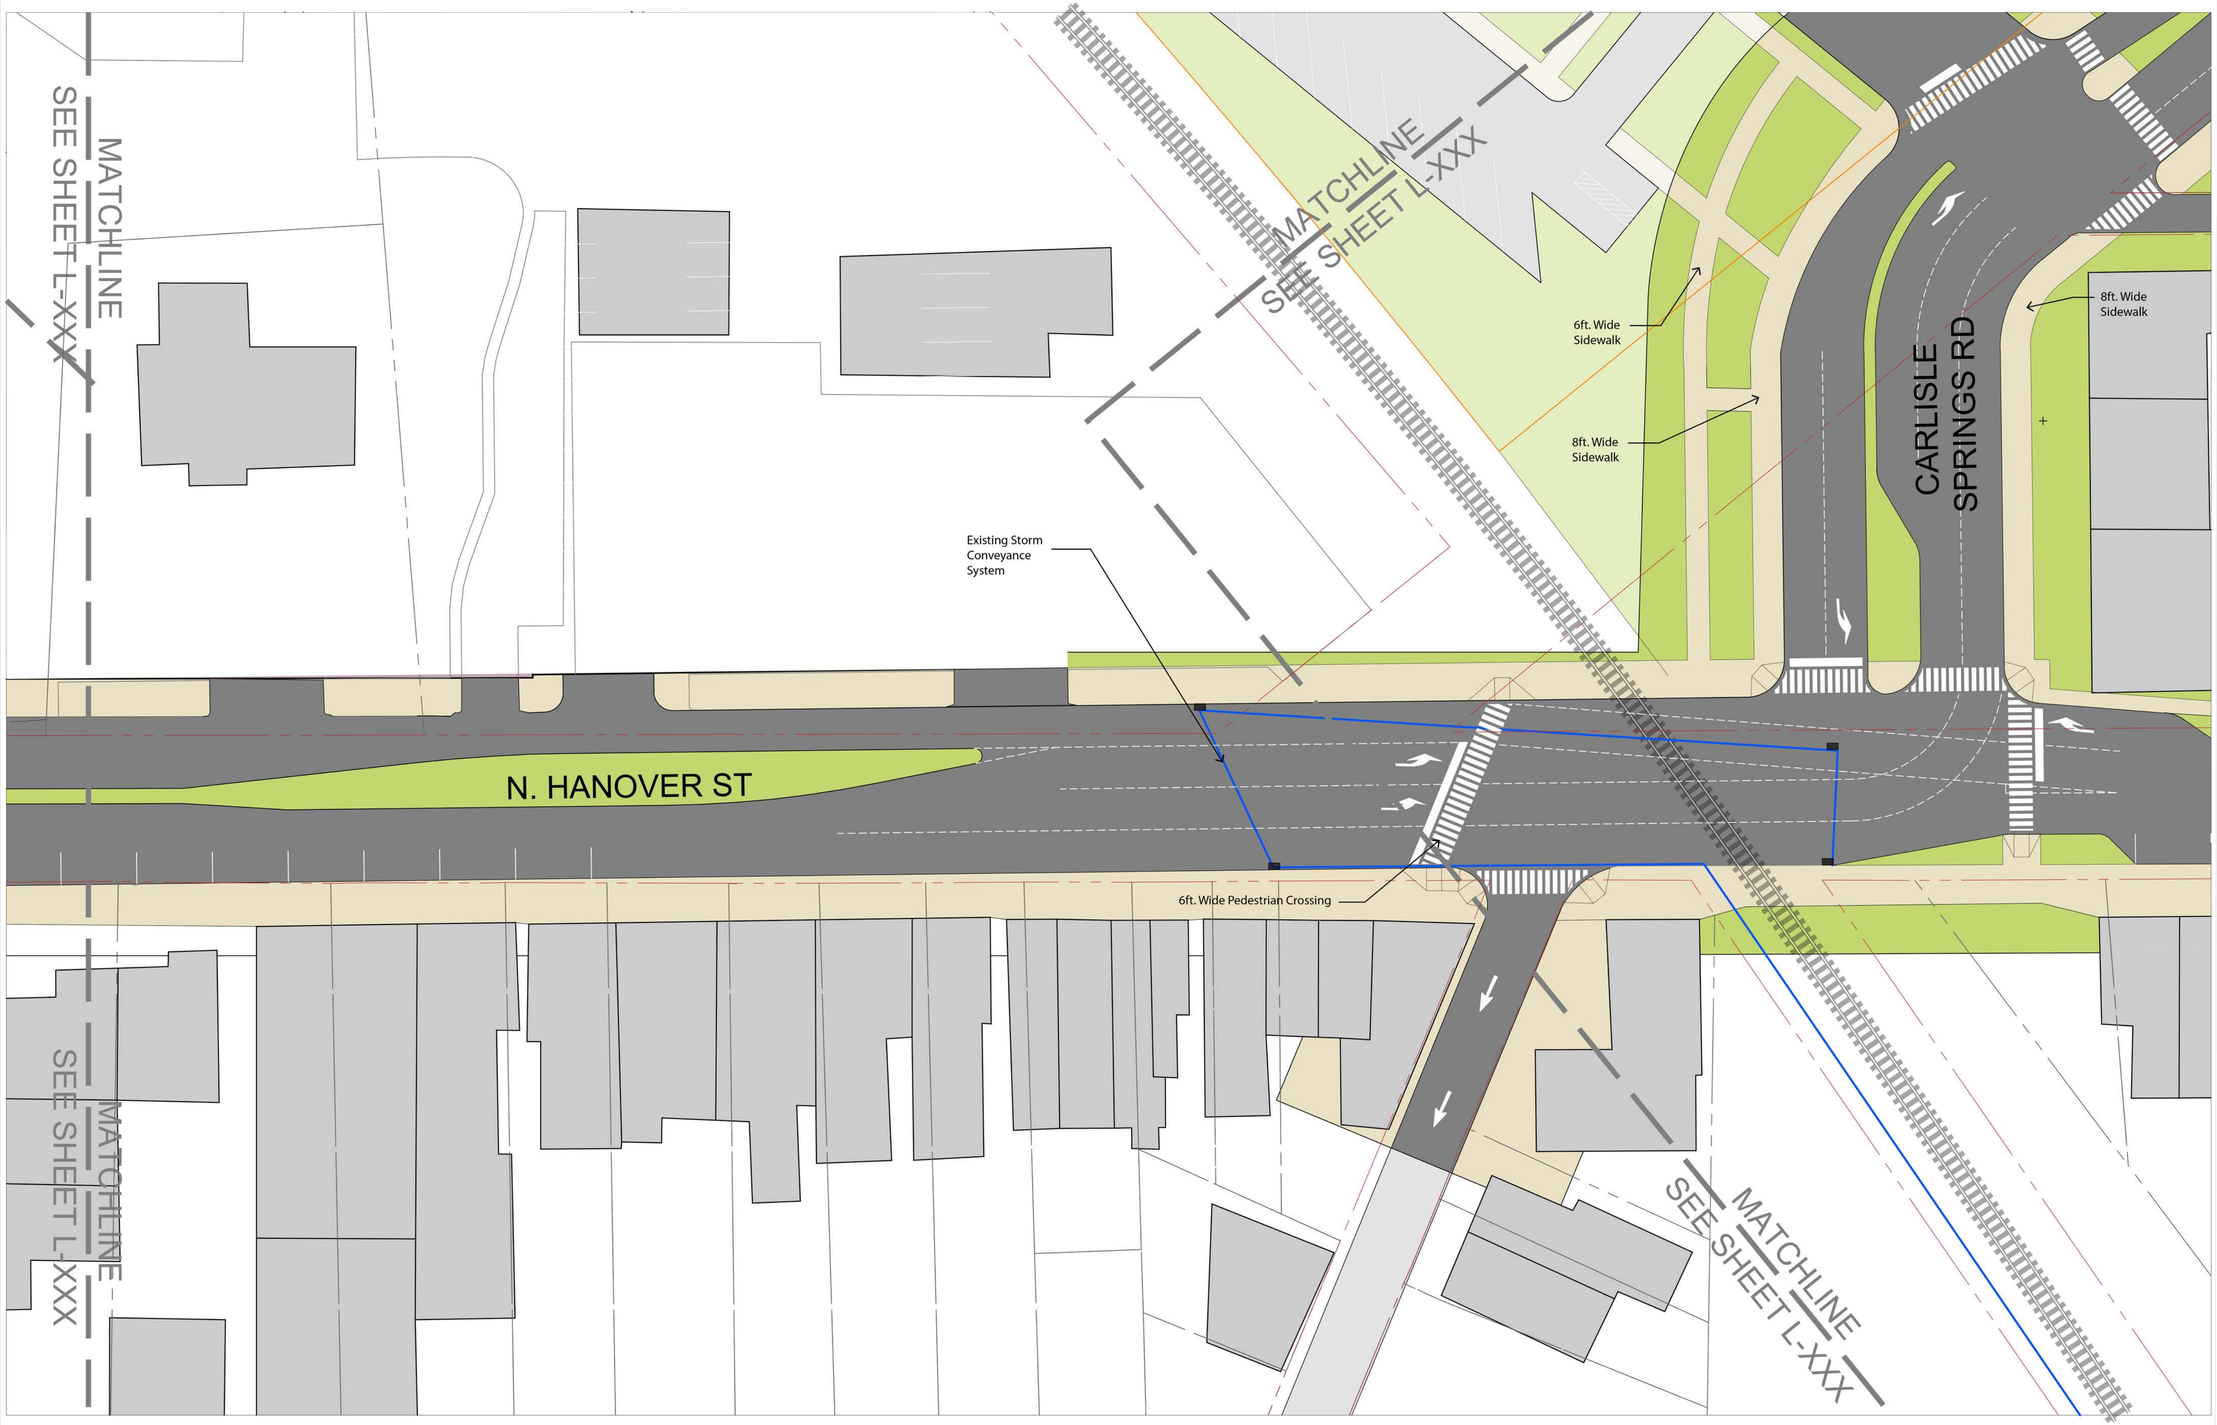

Scale: 1"=20'-0"

0 10 20 40 80

NORTH

PROJECT TITLE:

Carlisle EPA Brownfields Area-Wide Plan

PROJECT ADDRESS:

Carlisle, PA 17013

CLIENT:

Carlisle Borough
53 W South Street
Carlisle, PA 17013

LANDSCAPE ARCHITECT:

Stromberg/Garrigan & Associates
Suite 300
102 E. Main Street
Somerset, PA. 15501
(814) 443-1073

STAMP:

REVISIONS:

DATE	REMARKS

DRAWN BY: MS

CHECKED BY: TS

JOB #: 13014

DATE: 05/12/2014

SCALE: AS SHOWN

SHEET TITLE:

Task 5 Street Improvements

L-109