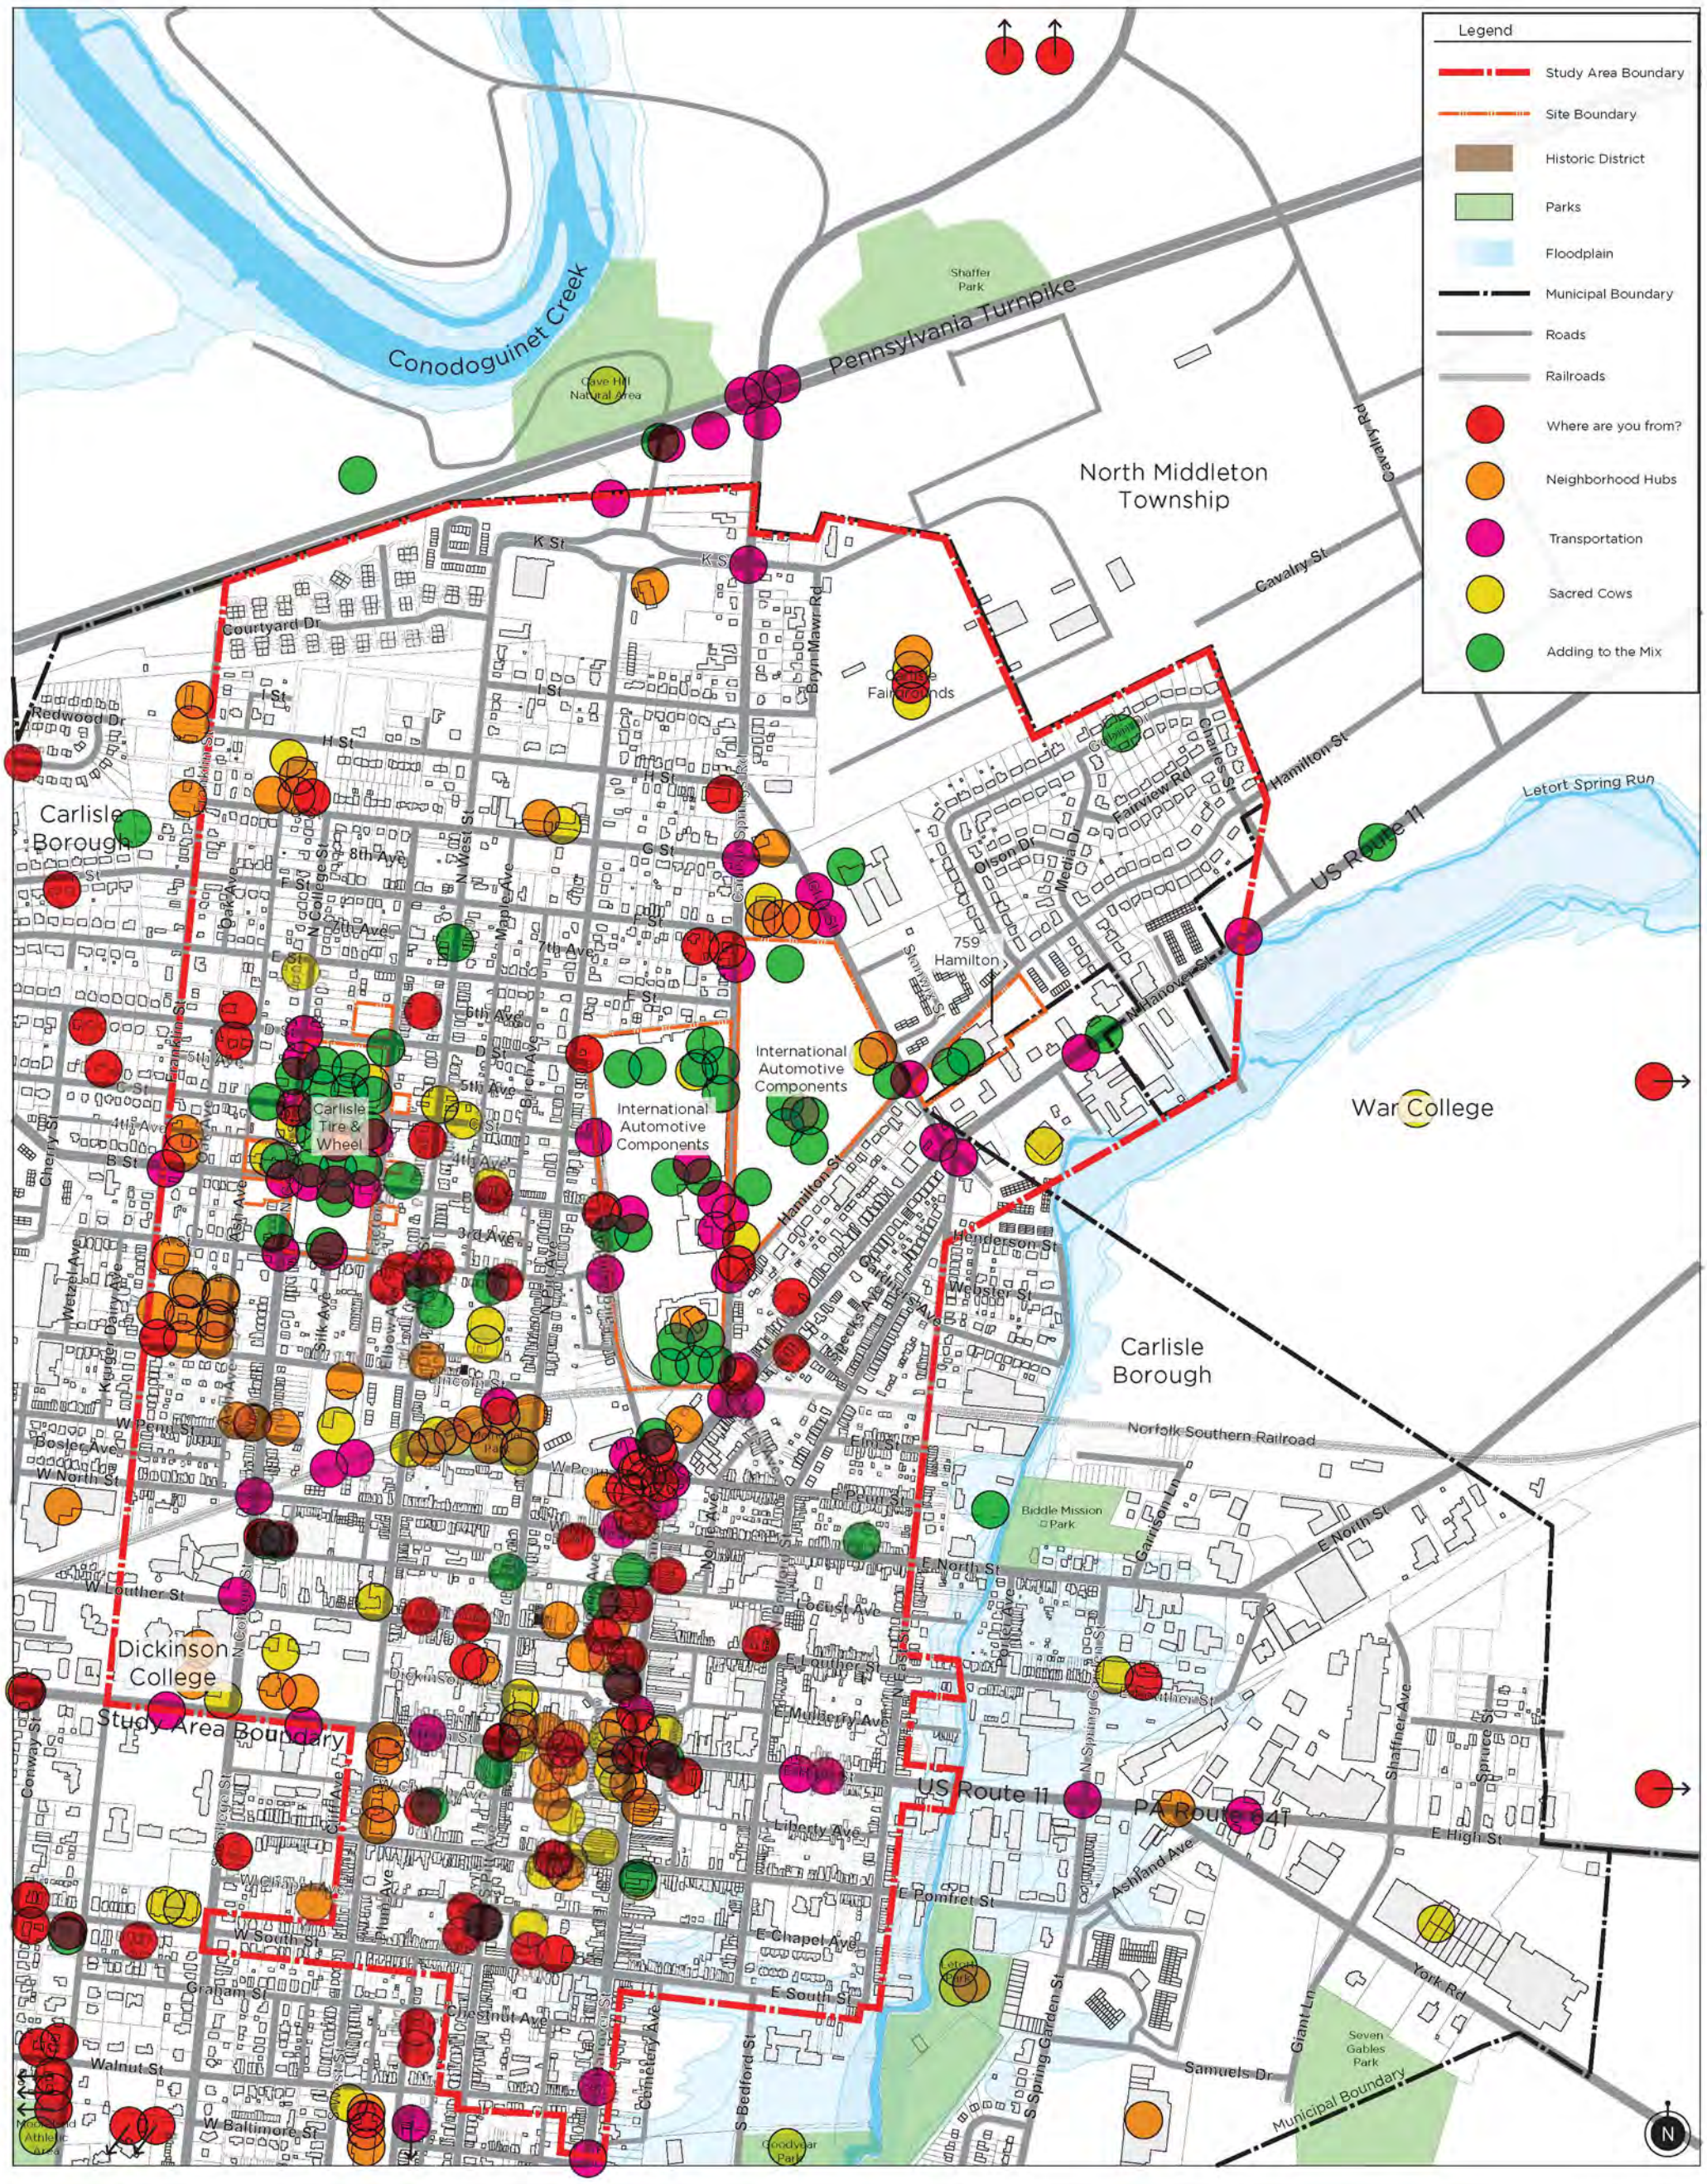

SGA
LANDSCAPE ARCHITECTURE & PLANNING
102 E. MAIN STREET, SUITE 300, SOMERSET, PA 15501
P. 814.445.1078 F. 814.444.0484 WWW.S-GA.COM
STROMBERG/GARRIGAN & ASSOCIATES

In Association With
Gaito & Associates
Sustainable Strategies DC
Gibbs Planning Group
Michael Baker Jr., Inc

Carlisle Urban Redevelopment Plan
Carlisle, PA

Scale: 1" = 300'
MARCH 2013

We Asked: **Where are you from or where do you work?**

You Answered...

Legend

- Study Area Boundary
- Site Boundary
- Historic District
- Parks
- Floodplain
- Municipal Boundary
- Roads
- Railroads
- Where are you from?
- Neighborhood Hubs
- Transportation
- Sacred Cows
- Adding to the Mix

SGA LANDSCAPE ARCHITECTURE & PLANNING
102 E. MAIN STREET, SUITE 300, SOMERSET, PA 15501
P. 814.445.1078 F. 814.444.0484 WWW.S-GA.COM
STROMBERG/GARRIGAN & ASSOCIATES

In Association With
Gaito & Associates
Sustainable Strategies DC
Gibbs Planning Group
Michael Baker Jr., Inc

Carlisle Urban Redevelopment Plan

Carlisle, PA

Scale: 1" = 300'

MARCH 2013

We Asked: **Where are the neighborhood hubs?**

You Answered...

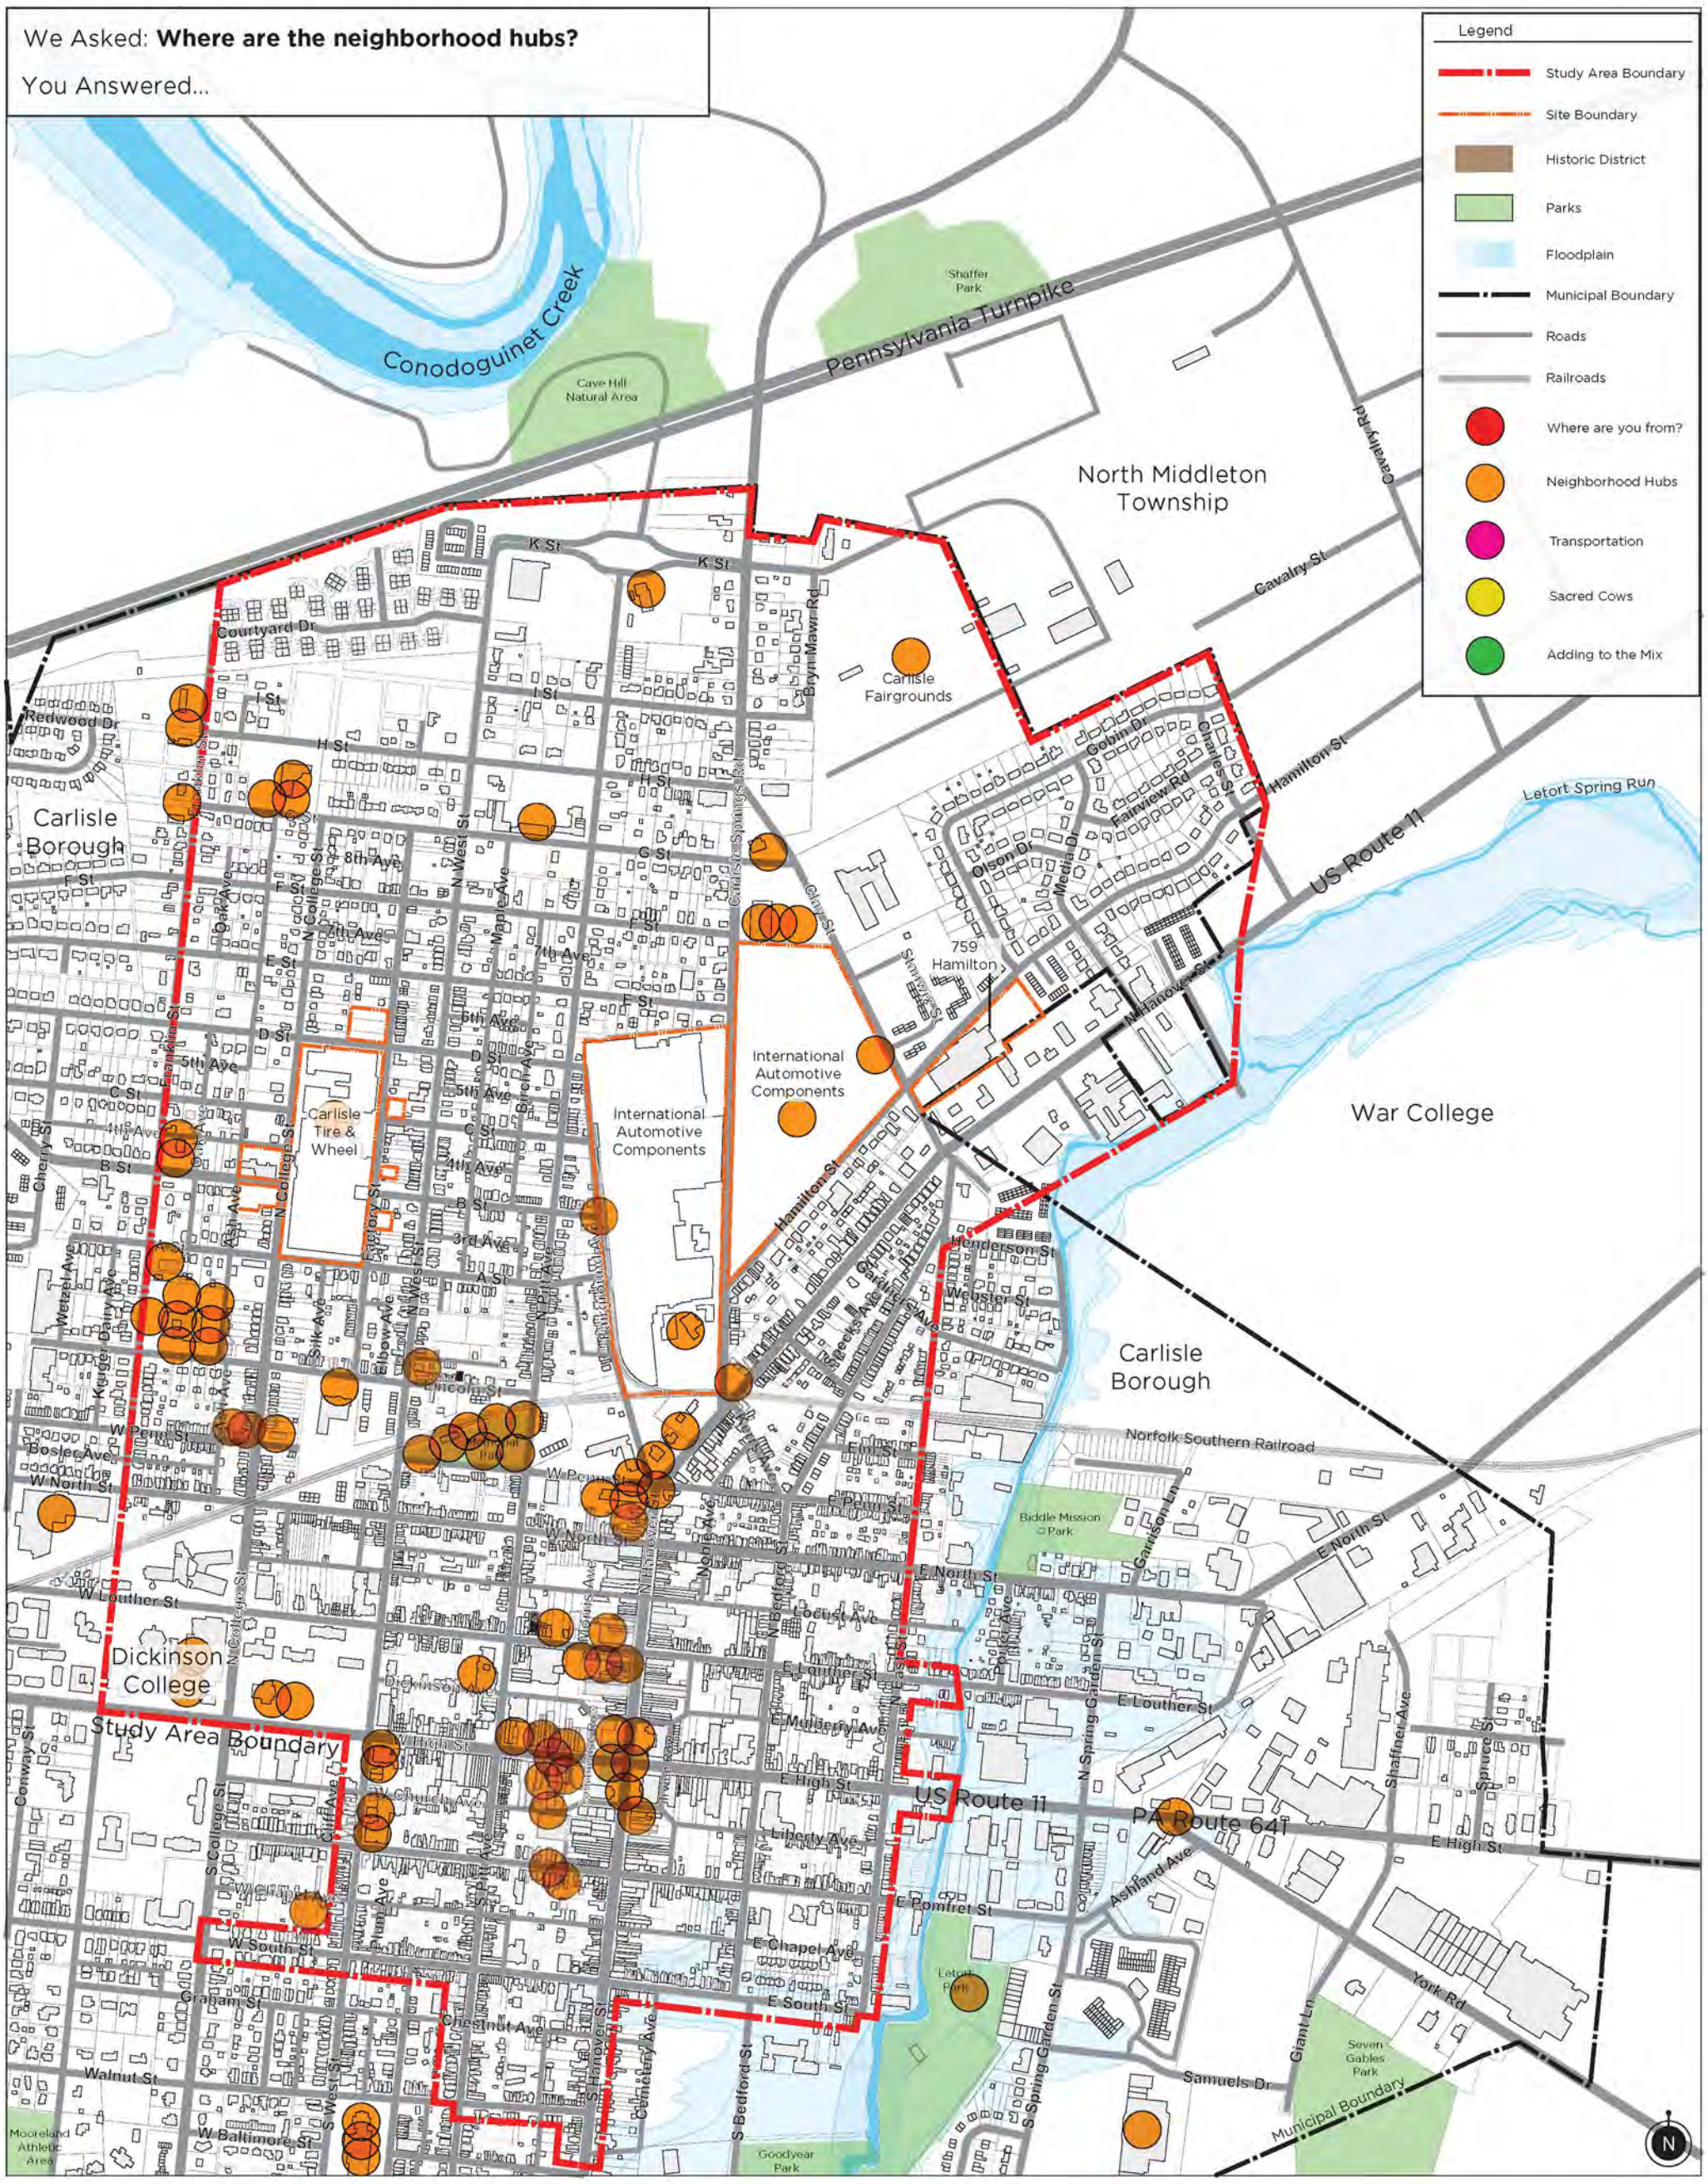

SGA LANDSCAPE ARCHITECTURE & PLANNING
102 E. MAIN STREET, SUITE 300, SOMERSET, PA 15501
P. 814.445.1078 F. 814.444.0484 WWW.S-GA.COM
STROMBERG/GARRIGAN & ASSOCIATES

In Association With
Gaito & Associates
Sustainable Strategies DC
Gibbs Planning Group
Michael Baker Jr., Inc

Carlisle Urban Redevelopment Plan

Carlisle, PA

Scale: 1" = 300'

MARCH 2013

We Asked: **What are the sacred cows?**

You Answered...

Legend

- Study Area Boundary
- Site Boundary
- Historic District
- Parks
- Floodplain
- Municipal Boundary
- Roads
- Railroads
- Where are you from?
- Neighborhood Hubs
- Transportation
- Sacred Cows
- Adding to the Mix

Conodoguinet Creek
Pennsylvania Turnpike
Shaffer Park
Cave Hill Natural Area
North Middleton Township
Cavalry Rd
Cavalry St
Carlisle Fairgrounds
Courtyard Dr
K St
Bryn Mawr Rd
Redwood Dr
Franklin St
I St
H St
Carlisle Borough
C St
F St
N West St
8th Ave
N College St
7th Ave
Oak Ave
Maple Ave
Carlisle Springs Rd
Clay St
Gobin Dr
Fairview Rd
Charles St
Hamilton St
Letort Spring Run
US Route 11
Olson Dr
Media Dr
759 Hamilton
Slotterbeck St
N Hanover St
D St
6th Ave
5th Ave
Carlisle Tire & Wheel
International Automotive Components
International Automotive Components
War College
Cherry St
4th Ave
E St
Factory St
Elm Ave
3rd Ave
A St
Ash Ave
Wetzel Ave
Dairy Ave
Kruger Ave
Silk Ave
Elbow Ave
Lincoln St
Henderson St
Webster St
Speeks Ave
Carlisle Borough
W Penn St
Bosler Ave
W North St
Memorial Park
E Penn St
Norfolk Southern Railroad
Biddle Mission Park
Garrison Ln
E North St
W Louther St
Locust Ave
Dickinson College
Dickinson Ave
E Louther St
Study Area Boundary
W High St
E Mulberry Ave
E High St
Conway St
W Church Ave
Liberty Ave
US Route 11
PA Route 641
Shaffner Ave
Spruce St
W Chapel Ave
E Pomfret St
Ashland Ave
W South St
E Chapel Ave
Letort Park
Graham St
Chestnut Ave
E South St
York Rd
Walnut St
Cemetery Ave
S Bedford St
S Spring Garden St
Giant Ln
Seven Gables Park
Samuels Dr
Municipal Boundary
W Baltimore St
Moreland Athletic Area
Goodyear Park
N

S G A LANDSCAPE ARCHITECTURE & PLANNING
102 E. MAIN STREET, SUITE 300, SOMERSET, PA 15501
P. 814.445.1078 F. 814.444.0484 WWW.S-GA.COM
STROMBERG/GARRIGAN & ASSOCIATES

In Association With
Gaito & Associates
Sustainable Strategies DC
Gibbs Planning Group
Michael Baker Jr., Inc

Carlisle Urban Redevelopment Plan

Carlisle, PA

Scale: 1" = 300'

MARCH 2013

We Asked: **Where are transportation improvements needed?**

You Answered...

Legend

- Study Area Boundary
- Site Boundary
- Historic District
- Parks
- Floodplain
- Municipal Boundary
- Roads
- Railroads
- Where are you from?
- Neighborhood Hubs
- Transportation
- Sacred Cows
- Adding to the Mix

Conodoguinet Creek
Pennsylvania Turnpike
Shaffer Park
Cave Hill Natural Area
North Middleton Township
Cavalry Rd
Cavalry St
Carlisle Fairgrounds
Carlisle Borough
Courtyard Dr
K St
Redwood Dr
Franklin St
H St
G St
F St
E St
D St
C St
B St
A St
I St
8th Ave
7th Ave
6th Ave
5th Ave
4th Ave
3rd Ave
Oak Ave
Maple Ave
Birch Ave
Ash Ave
Cherry St
Wetzel Ave
Kruger Dairy Ave
Bryn Mawr Rd
Gobin Dr
Fairview Rd
Charles St
Olson Dr
Media Dr
Hamilton St
US Route 11
Letort Spring Run
759 Hamilton
N Hanover St
Slippery St
International Automotive Components
Carlisle Tire & Wheel
War College
Henderson St
Webster St
Sheets Ave
Elbow Ave
Silk Ave
Lincoln St
Memorial Park
W Penn St
E Penn St
Norfolk Southern Railroad
Biddle Mission Park
Garrison Ln
E North St
W North St
Bosler Ave
W Louther St
E Louther St
Locust Ave
Morris Ave
N Bedford St
Dickinson College
Dickinson Ave
W Mulberry Ave
E Mulberry Ave
Study Area Boundary
W Church Ave
Liberty Ave
N Spring Garden St
Shaffner Ave
Spruce St
E High St
Ashland Ave
W Chapel Ave
E Chapel Ave
E Pomfret St
W South St
E South St
Letort Park
Graham St
Chestnut Ave
Cemetery Ave
S Bedford St
S Spring Garden St
Giant Ln
York Rd
Seven Gables Park
Samuels Dr
Walnut St
W Baltimore St
S West St
Mooreland Athletic Area
Goodyear Park
Municipal Boundary
Conway St
S College St
Cliff Ave
Plum Ave
N

SGA LANDSCAPE ARCHITECTURE & PLANNING
102 E. MAIN STREET, SUITE 300, SOMERSET, PA 15501
P. 814.445.1078 F. 814.444.0484 WWW.S-GA.COM
STROMBERG/GARRIGAN & ASSOCIATES

In Association With
Gaito & Associates
Sustainable Strategies DC
Gibbs Planning Group
Michael Baker Jr., Inc

Carlisle Urban Redevelopment Plan
Carlisle, PA

Scale: 1" = 300'
MARCH 2013

We Asked: **What or where can we add to the mix?**

You Answered...

Legend

- Study Area Boundary
- Site Boundary
- Historic District
- Parks
- Floodplain
- Municipal Boundary
- Roads
- Railroads
- Where are you from?
- Neighborhood Hubs
- Transportation
- Sacred Cows
- Adding to the Mix

Conodoguinet Creek
Pennsylvania Turnpike
Shaffer Park
Cave Hill Natural Area
North Middleton Township
Cavalry Rd
Cavalry St
Courtyard Dr
K St
Bryn Mawr Rd
Carlisle Fairgrounds
Redwood Dr
I St
H St
Carlisle Springs Rd
Hamilton St
Charles St
Fairview Rd
Letort Spring Run
US Route 11
Carlisle Borough
Franklin St
C St
8th Ave
N West St
Maple Ave
Oak Ave
College St
F St
7th Ave
E St
Clay St
Olson Dr
Media Dr
759 Hamilton
Slow Walk St
N Hanover St
D St
6th Ave
5th Ave
Birch Ave
International Automotive Components
Carlisle Tire & Wheel
4th Ave
B St
Cherry St
Ash Ave
A St
3rd Ave
Factory St
Wetzel Ave
Dairy Ave
Kruger Ave
Silk Ave
Elbow Ave
Lincoln St
Henderson St
Webster St
Sheeks Ave
War College
Carlisle Borough
Memorial Park
W Penn St
Bosler Ave
W North St
E Penn St
Norfolk Southern Railroad
Biddle Mission Park
Garrison Ln
E North St
W Louther St
Locust Ave
Dickinson College
Dickinson Ave
E Louther St
Study Area Boundary
W High St
E Mulberry Ave
E High St
Conway St
S College St
Liberty Ave
US Route 11
PA Route 641
N Spring Garden St
Shaffner Ave
Spruce St
W Chapel Ave
Plum Ave
E Pomfret St
Ashland Ave
W South St
E Chapel Ave
Letort Park
E South St
Graham St
Chestnut Ave
Walnut St
S West St
Cemetery Ave
S Hanover St
S Bedford St
S Spring Garden St
Giant Ln
York Rd
Seven Gables Park
Samuels Dr
Municipal Boundary
W Baltimore St
Mooreland Athletic Area
Goodyear Park
N

SGA LANDSCAPE ARCHITECTURE & PLANNING
102 E. MAIN STREET, SUITE 300, SOMERSET, PA 15501
P. 814.445.1078 F. 814.444.0484 WWW.S-GA.COM
STROMBERG/GARRIGAN & ASSOCIATES

In Association With
Gaito & Associates
Sustainable Strategies DC
Gibbs Planning Group
Michael Baker Jr., Inc

Carlisle Urban Redevelopment Plan
Carlisle, PA

Scale: 1" = 300'
MARCH 2013